



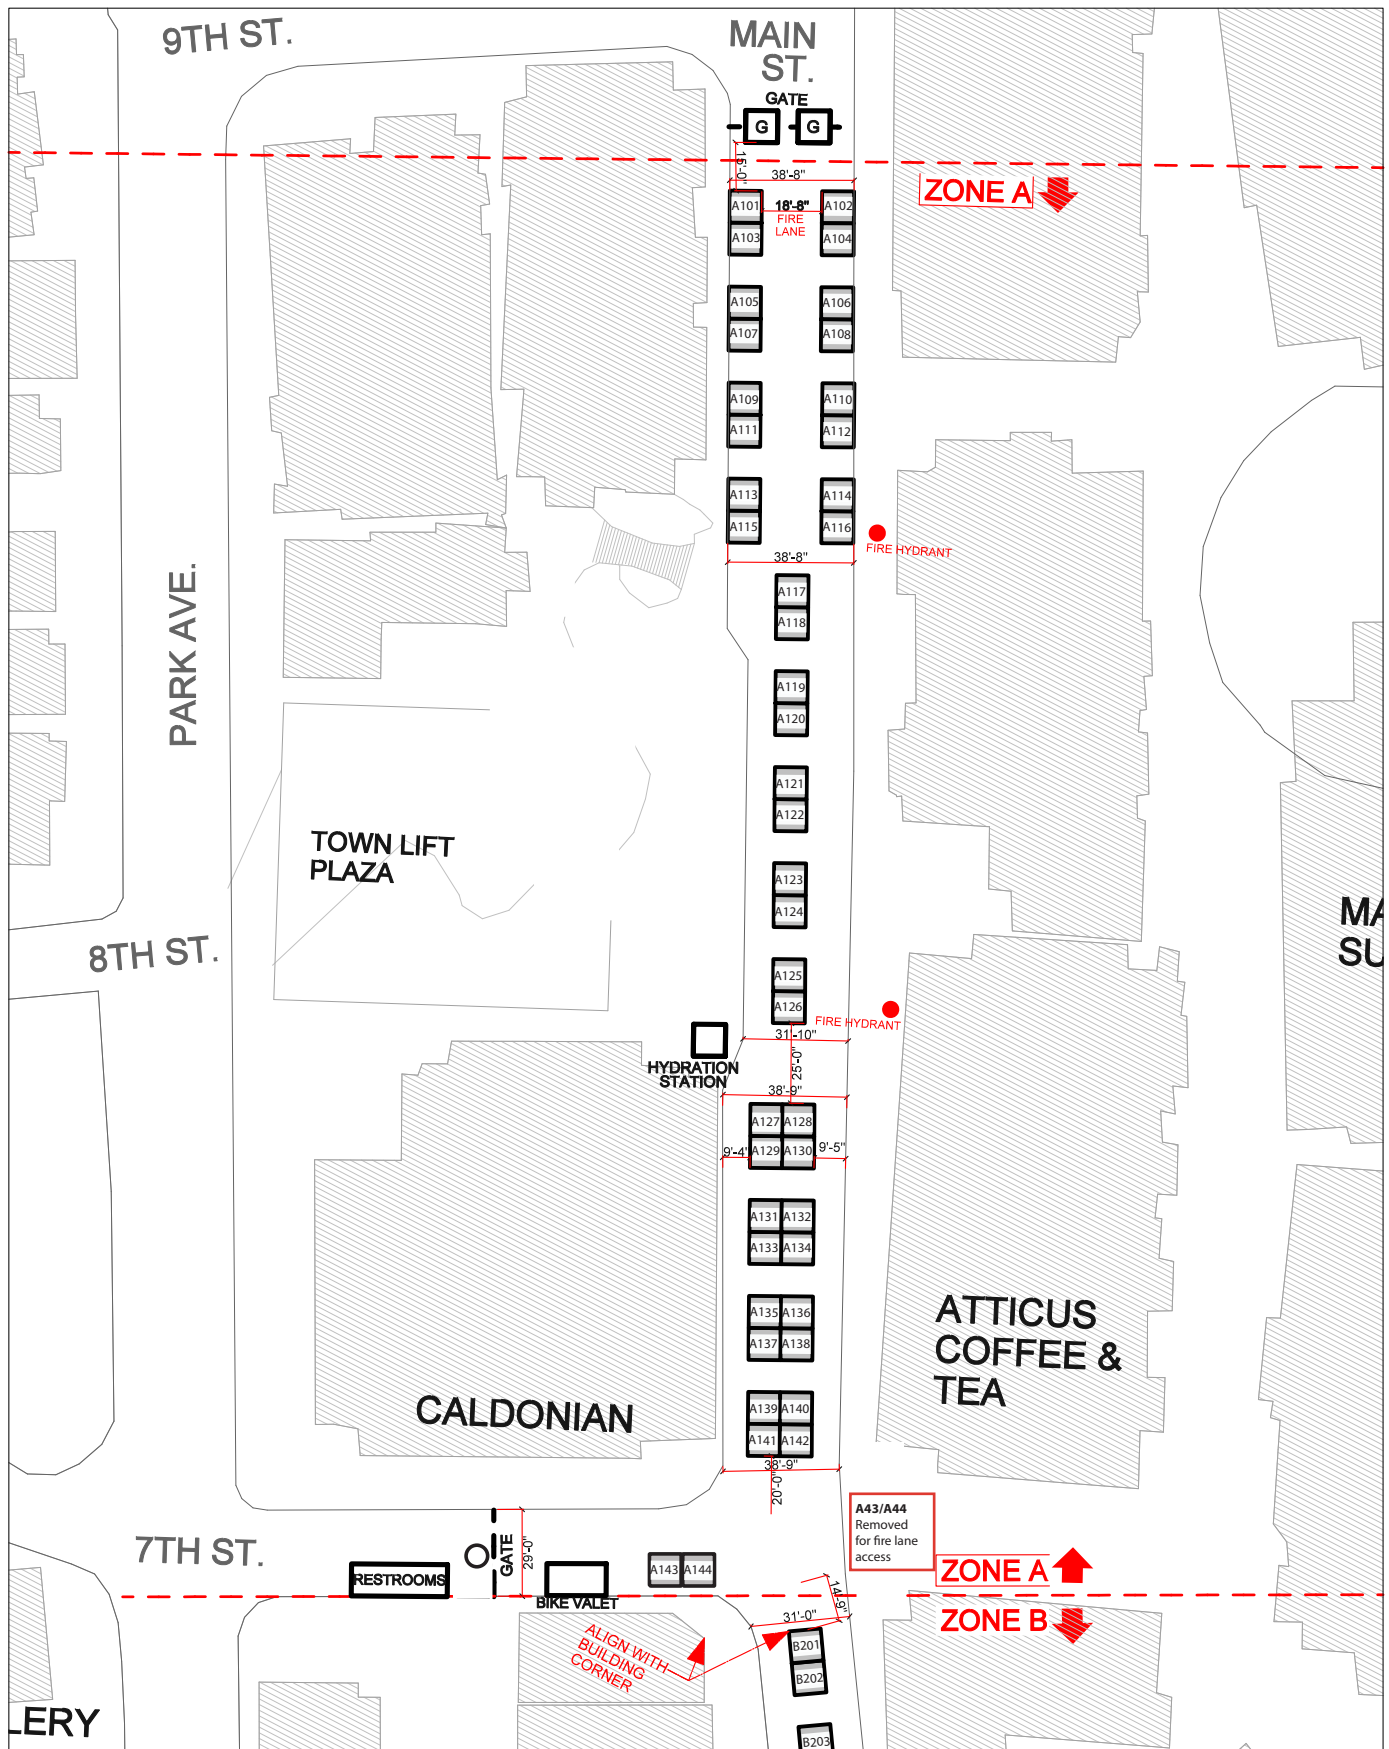


NOTE ALL BOOTHS TO BE
SPACED AT 10' APART, TYP.
UNLESS OTHERWISE NOTED

MAIN STREET - ZONE A

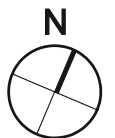


SCALE: 1' = 60'-0"

Note: festival map is drawn presuming base site plan
provided by Park City Planning Department is accurate

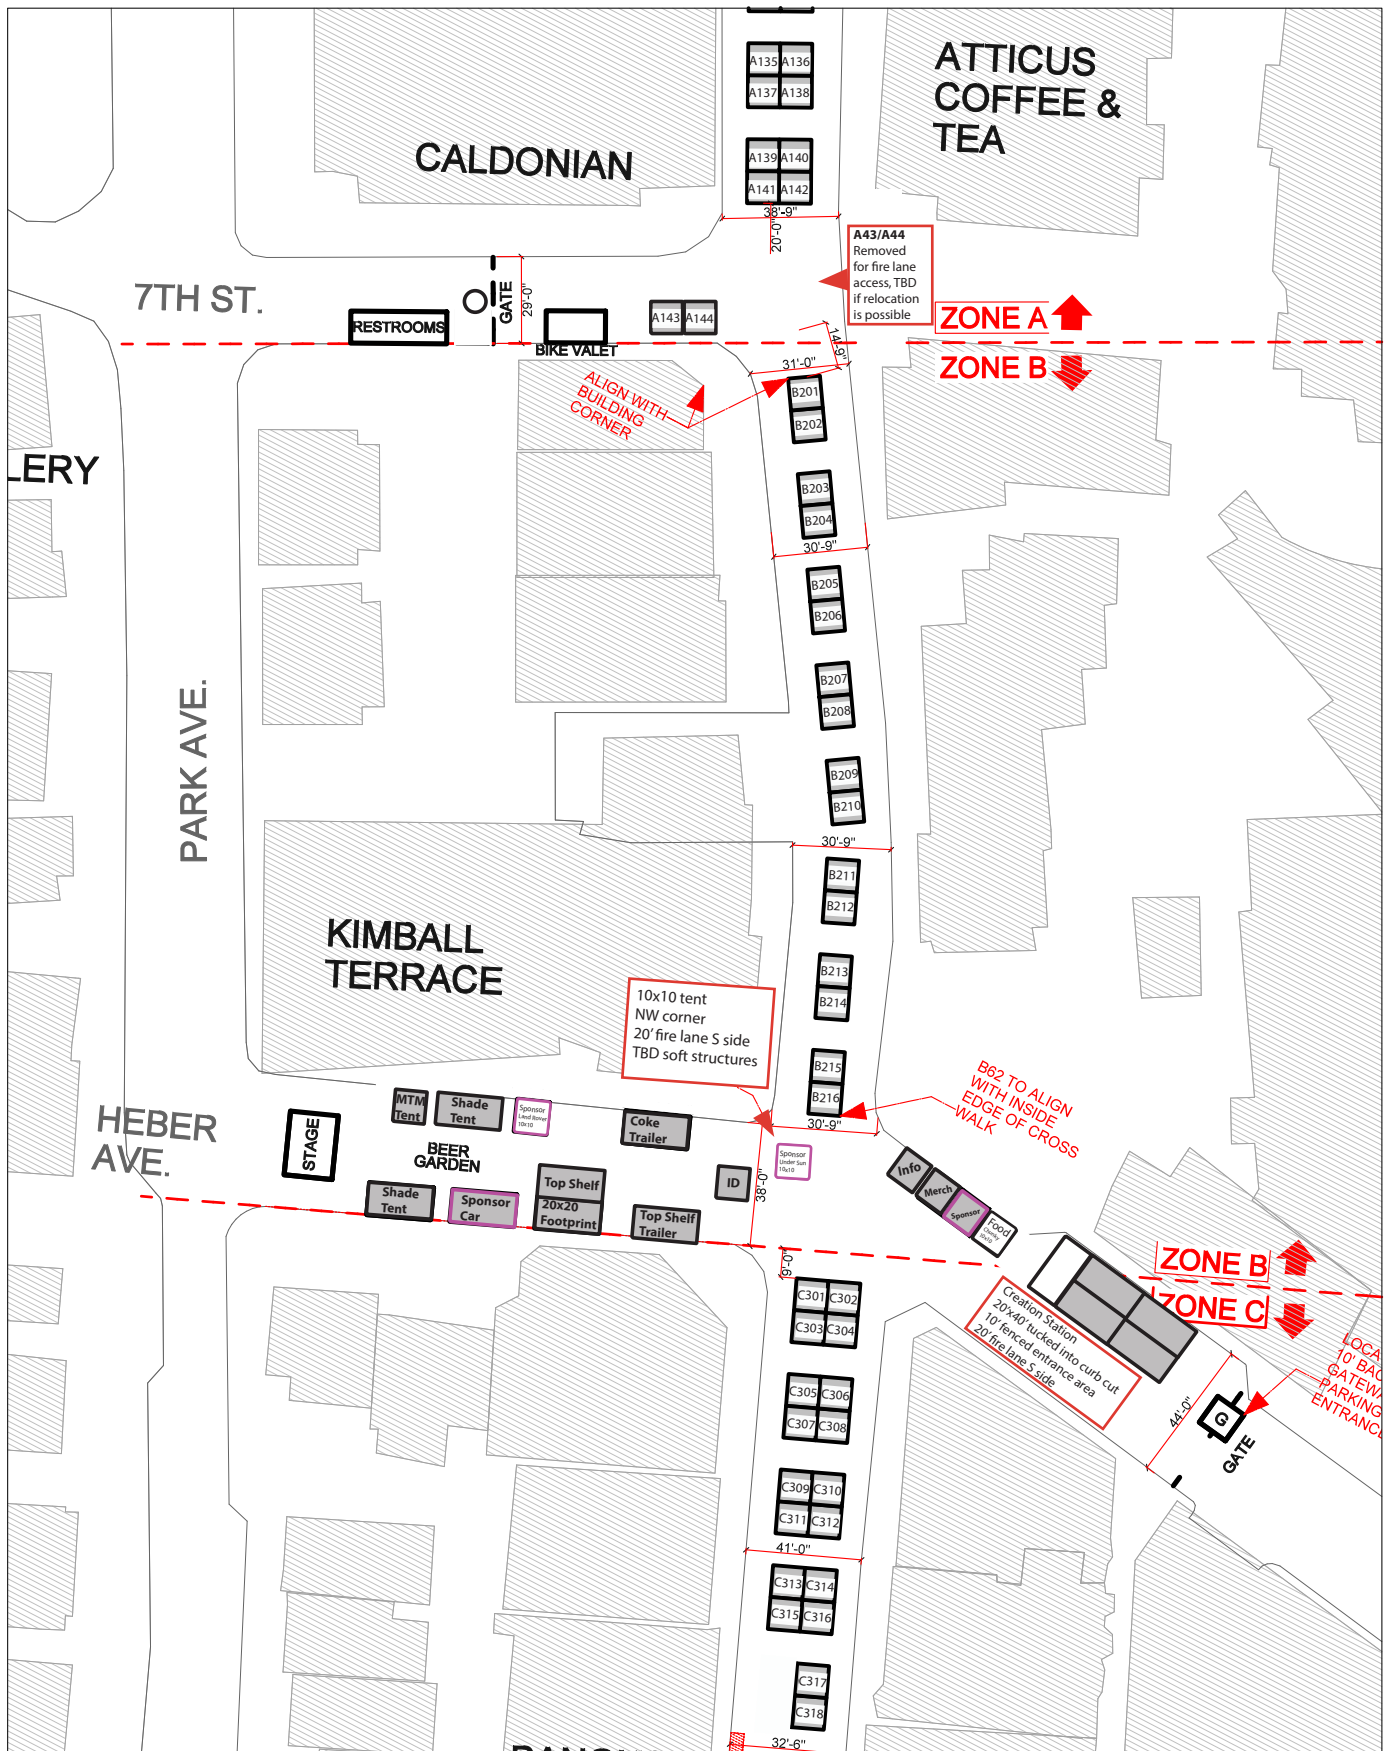


NOTE ALL BOOTHS TO BE SPACED AT 10' APART, TYP. UNLESS OTHERWISE NOTED

MAIN STREET - ZONE B

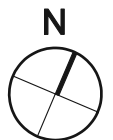


SCALE: 1' = 60'-0"

Note: festival map is drawn presuming base site plan provided by Park City Planning Department is accurate

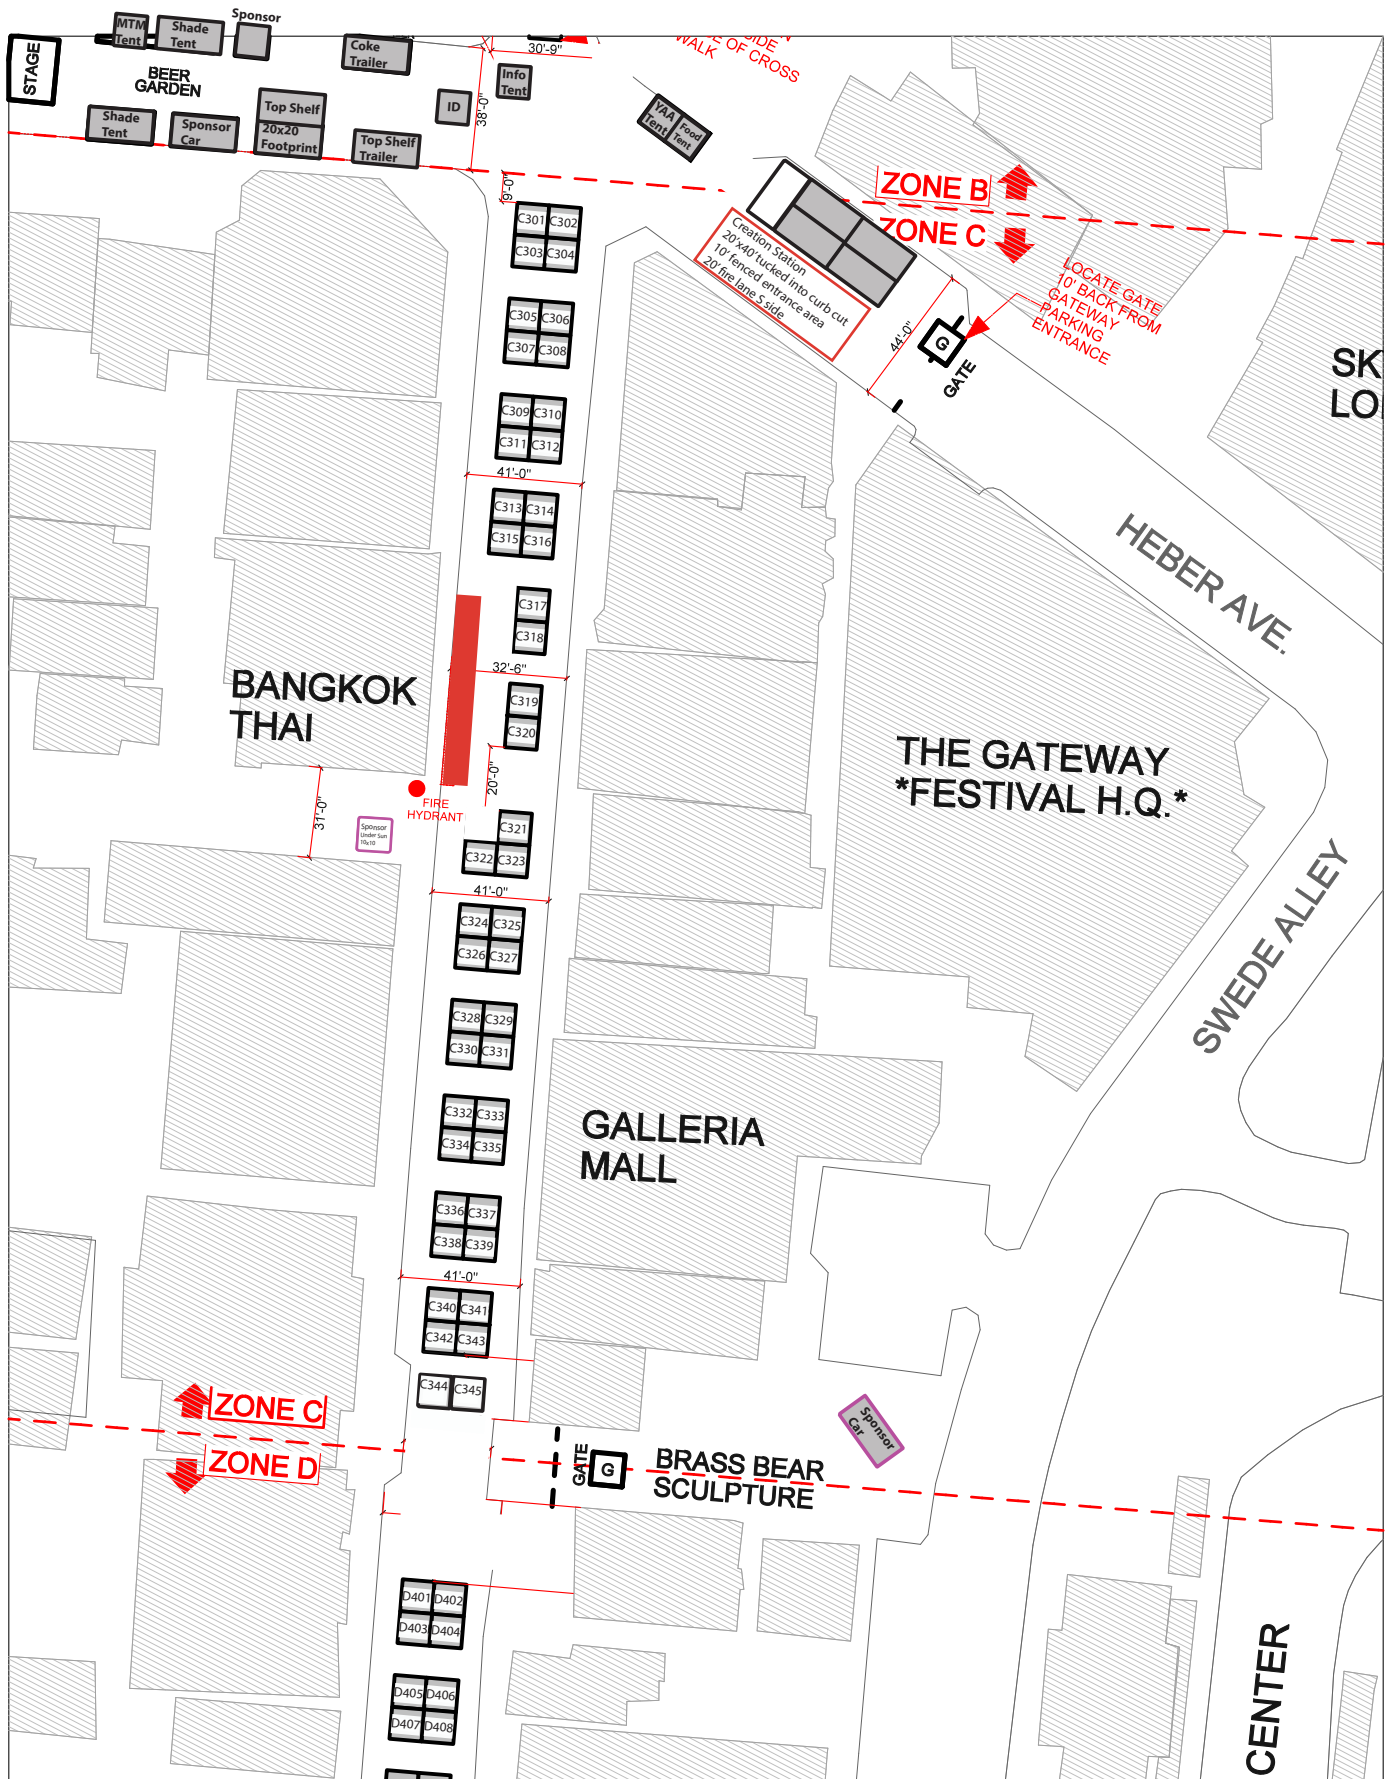


NOTE ALL BOOTHS TO BE SPACED AT 10' APART, TYP. UNLESS OTHERWISE NOTED

MAIN STREET - ZONE C

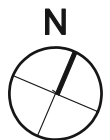


SCALE: 1' = 60'-0"

Note: festival map is drawn presuming base site plan provided by Park City Planning Department is accurate

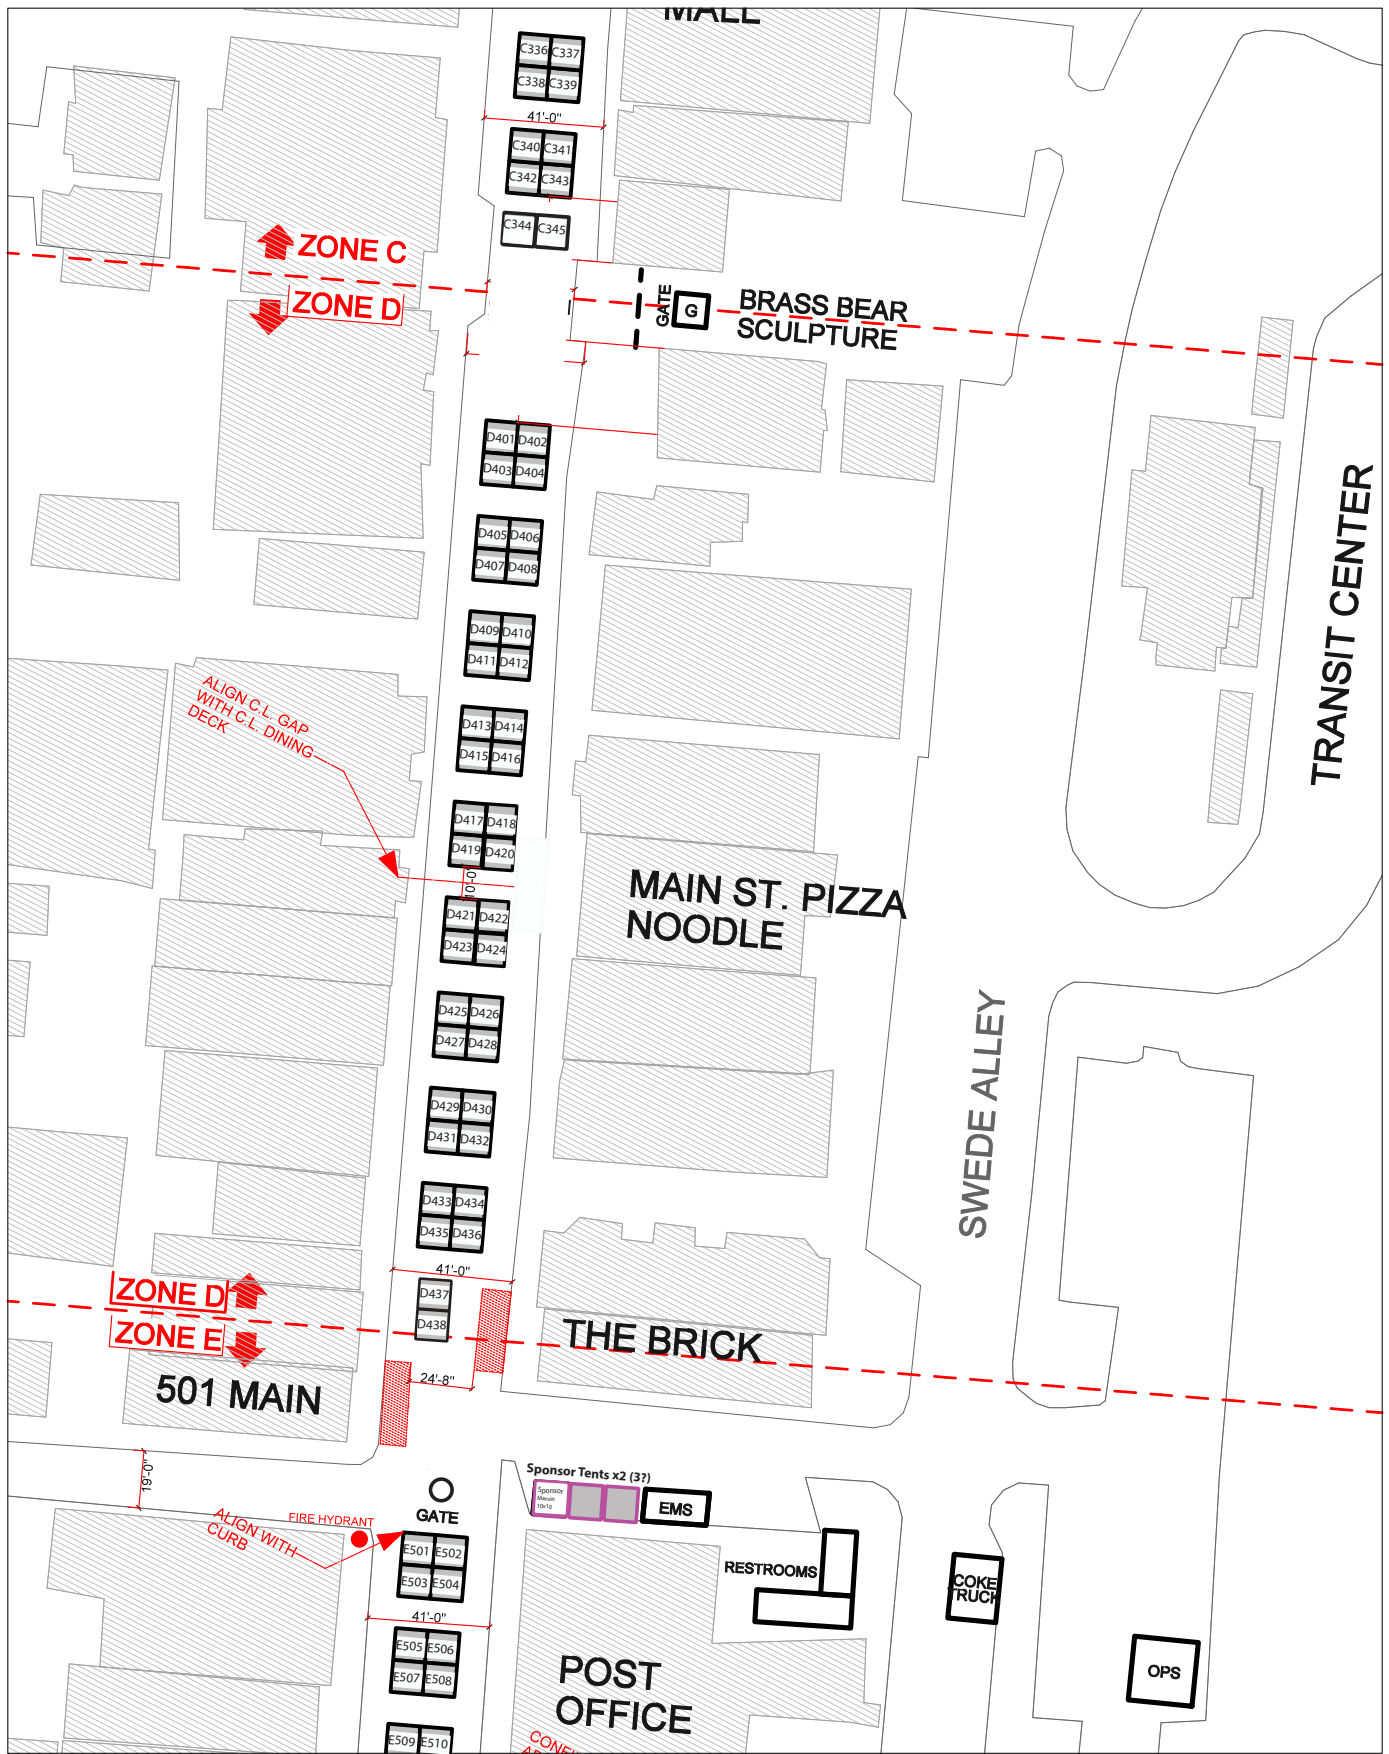


NOTE ALL BOOTHS TO BE SPACED AT 10' APART, TYP. UNLESS OTHERWISE NOTED

MAIN STREET - ZONE D

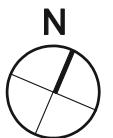


SCALE: 1' = 60'-0"

Note: festival map is drawn presuming base site plan provided by Park City Planning Department is accurate

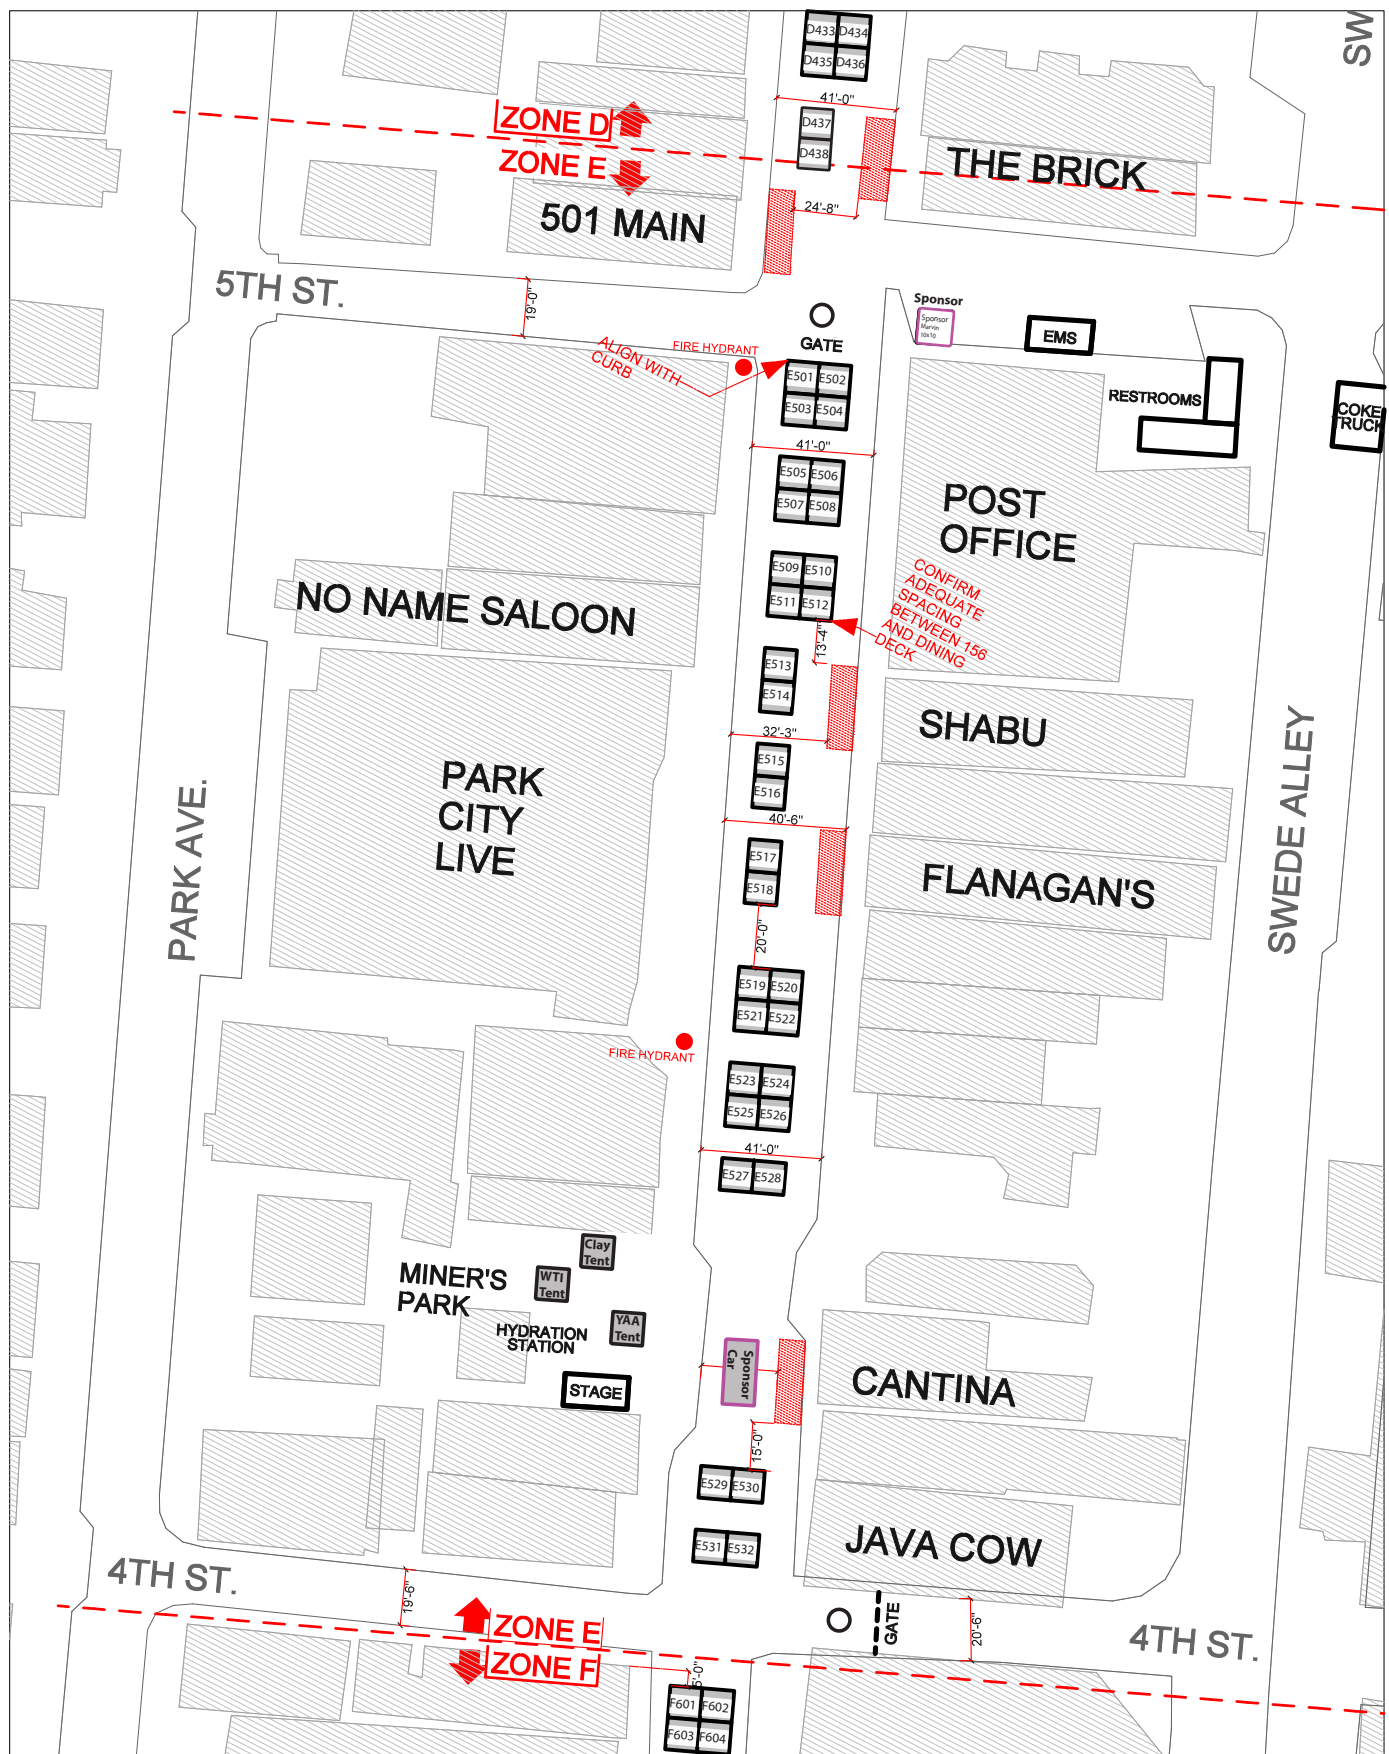


NOTE ALL BOOTHS TO BE SPACED AT 10' APART, TYP. UNLESS OTHERWISE NOTED

MAIN STREET - ZONE E

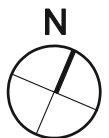


SCALE: 1' = 60'-0"

Note: festival map is drawn presuming base site plan provided by Park City Planning Department is accurate

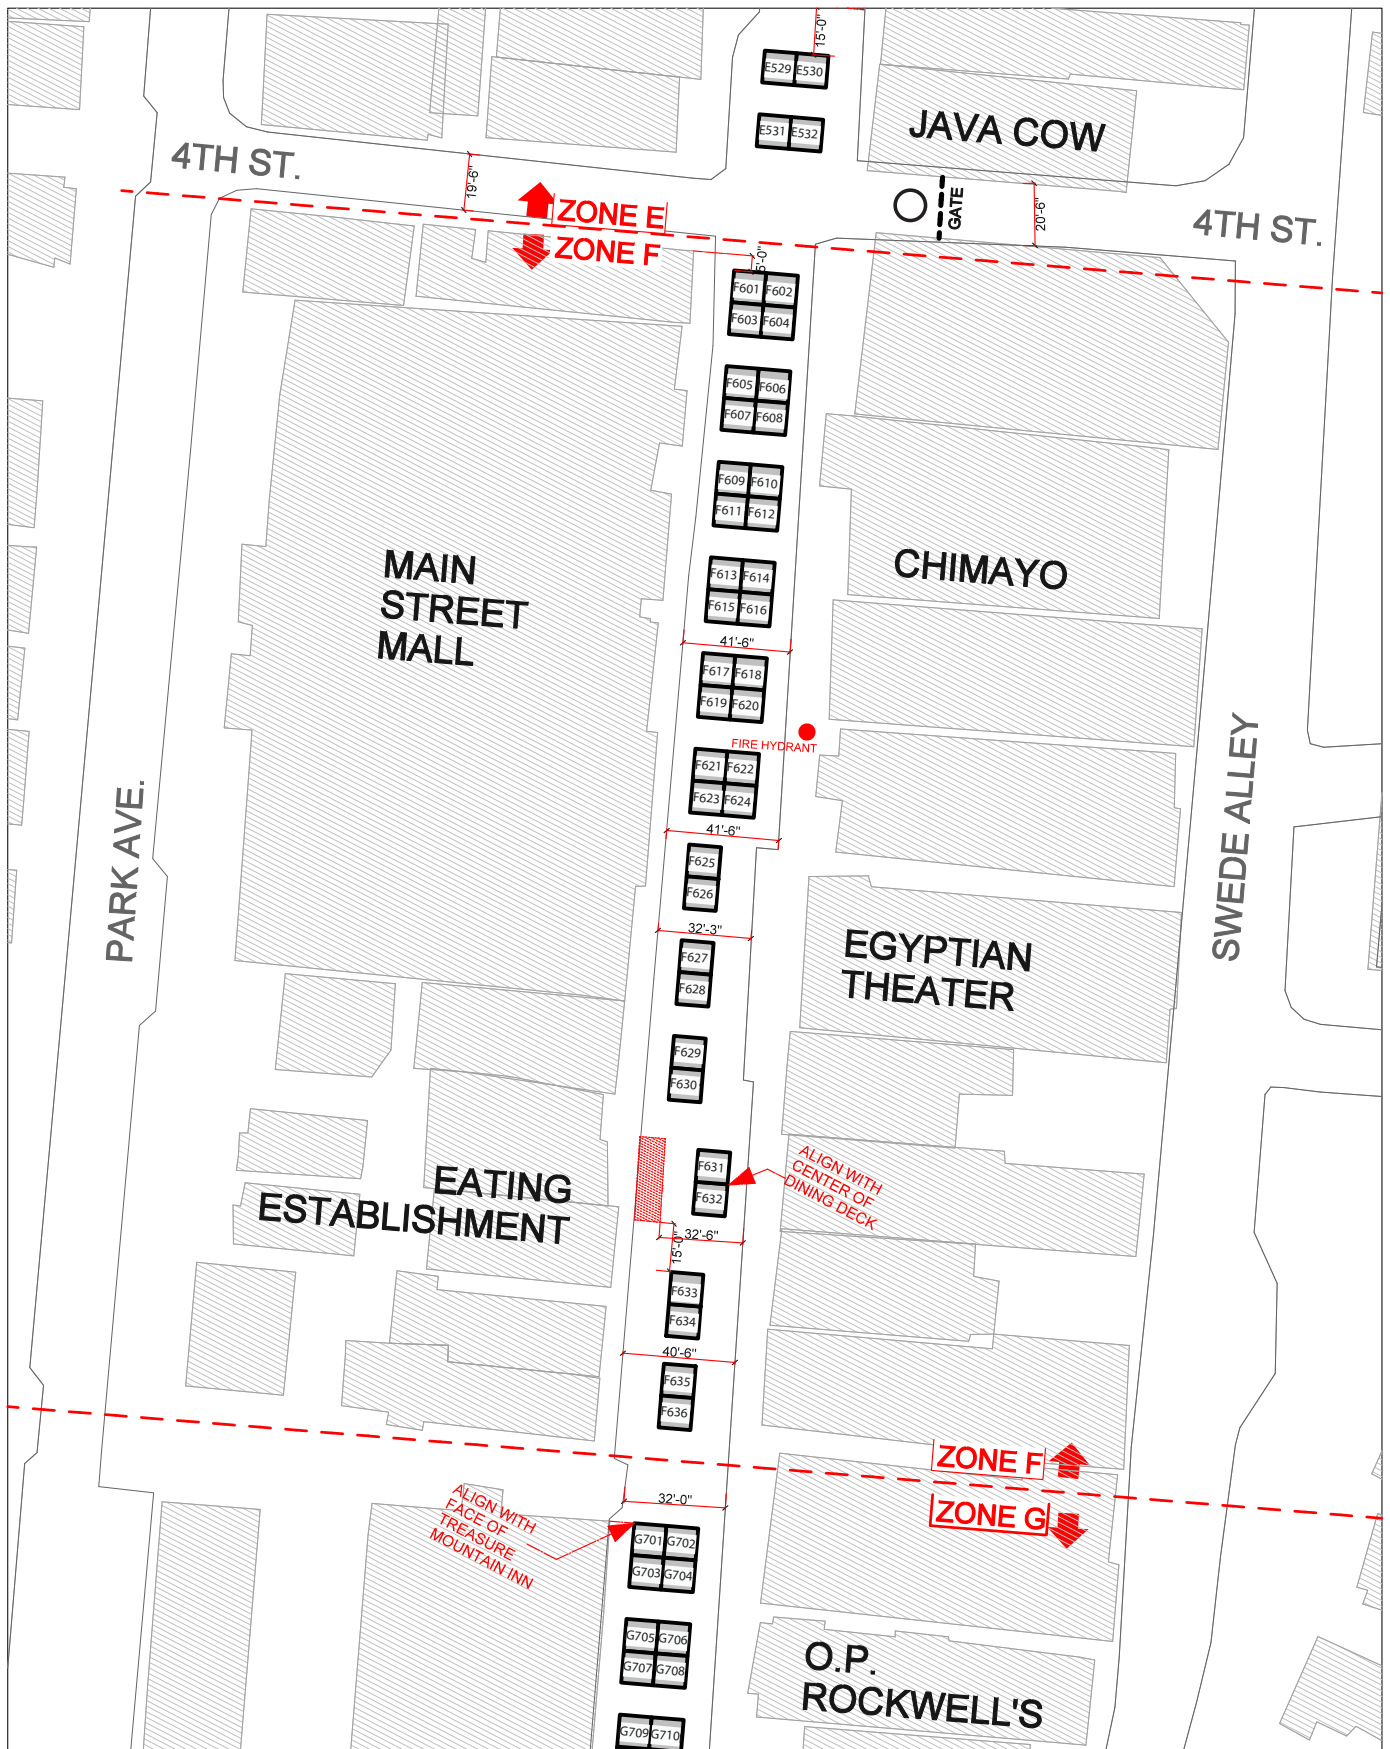

**NOTE ALL BOOTHS TO BE
SPACED AT 10' APART, TYP.
UNLESS OTHERWISE NOTED**

MAIN STREET - ZONE F

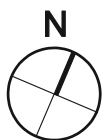

SCALE: 1" = 60'-0"

Note: festival map is drawn presuming base site plan provided by Park City Planning Department is accurate

