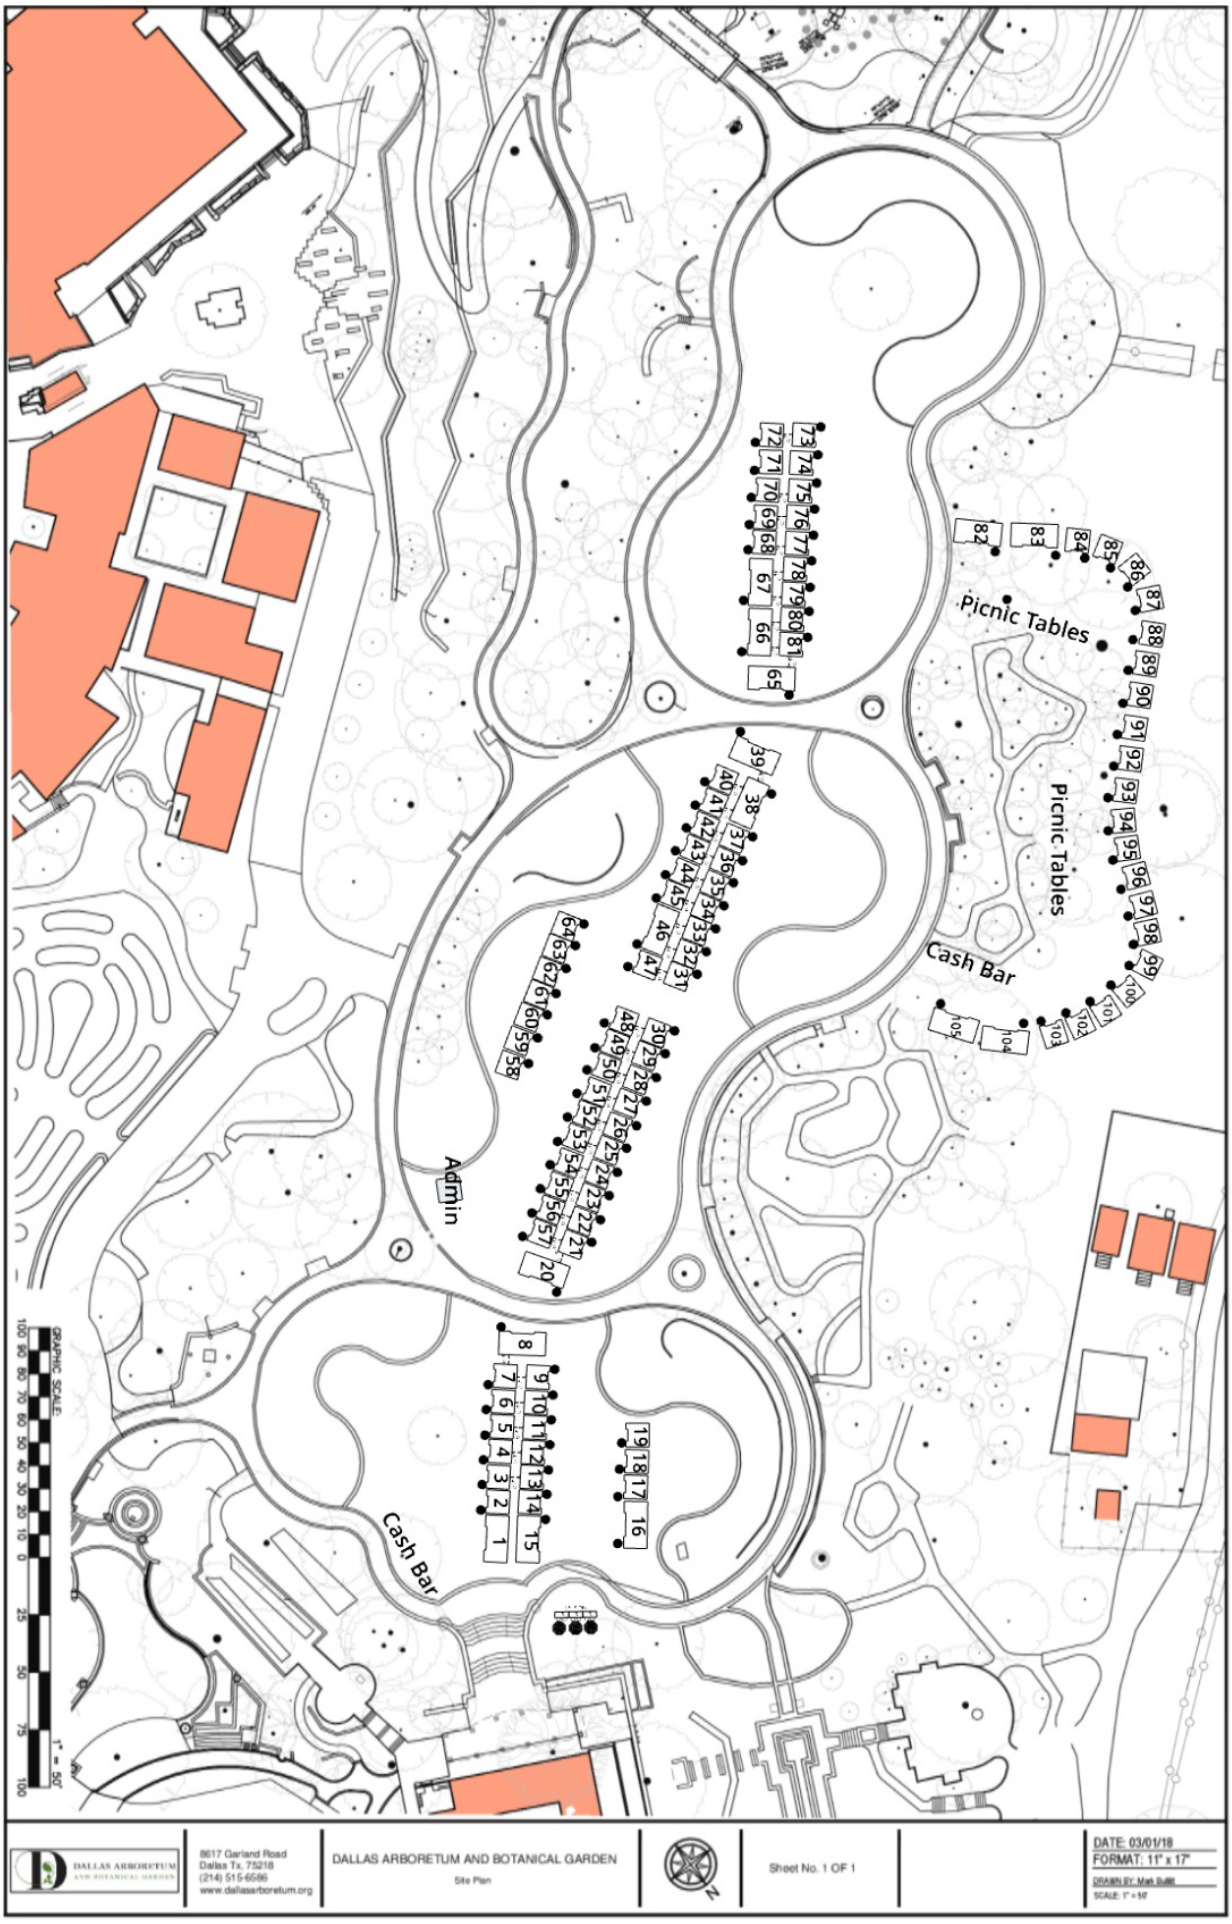
Picnic Tables
Picnic Tables
Cash Bar
Admin
Cash Bar
GRAPHIC SCALE
1" = 50'
DALLAS ARBORETUM AND BOTANICAL GARDEN
8617 Garland Road
Dallas Tx. 75218
(214) 515-6586
www.dallasarboretum.org
DALLAS ARBORETUM AND BOTANICAL GARDEN
Site Plan
Sheet No. 1 OF 1
DATE: 03/01/18
FORMAT: 11" x 17"
DRAWN BY: Mark Bullit
SCALE: 1" = 50'

50 Feet